

MONUMENT RECORD

State of Indiana - County of Monroe


Section: Twenty eight (28) Township: 9 North Range: 1 East Corner ID: Ben So M-19

Monument Description & Remarks: Found Sandstone with chiseled "+" in top at East 1/4 corner of section. Stone was solid in ground and measured 0.8' x 0.3' x 1.3' out of ground.

Reference survey by Lee Utt, R.L.S. for Solitude Subdivision


RECOVERY TIE DRAWING

Field Book 97-01 Page No. 03

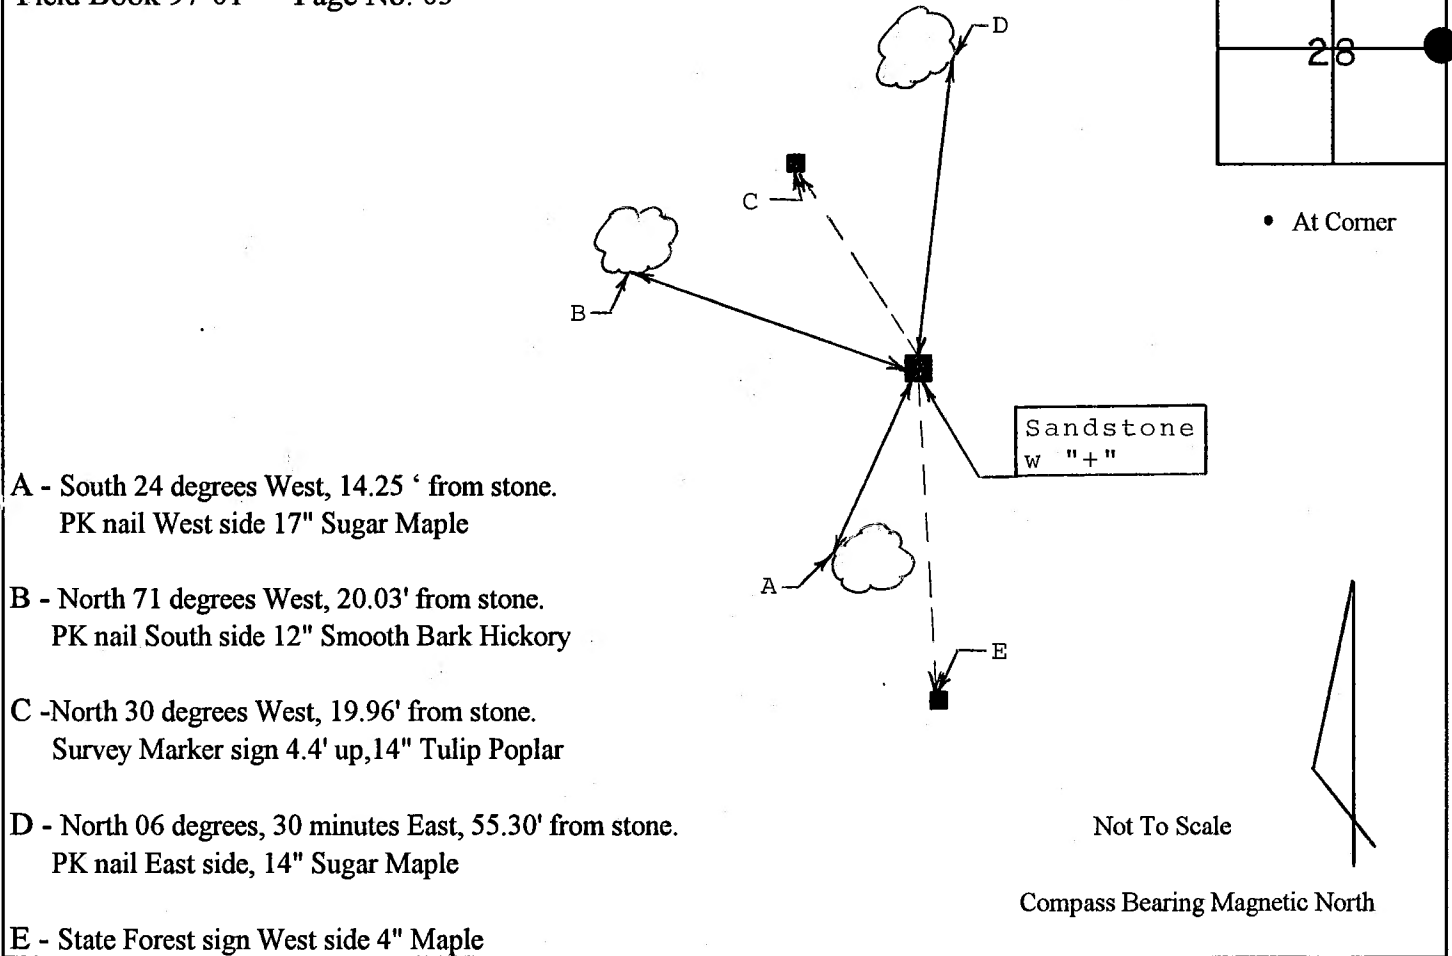

I, Kevin P. Enright, Monroe County Surveyor, hereby certify that this document was prepared under my direction in accordance with the provisions of Section 36-2-12-11 of the Indiana Code; and the above data is given under my hand and seal this 2nd day of January, 1997.

Kevin Enright

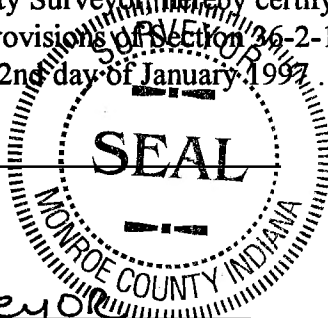

Administered by:

Surveyor
Review Board

